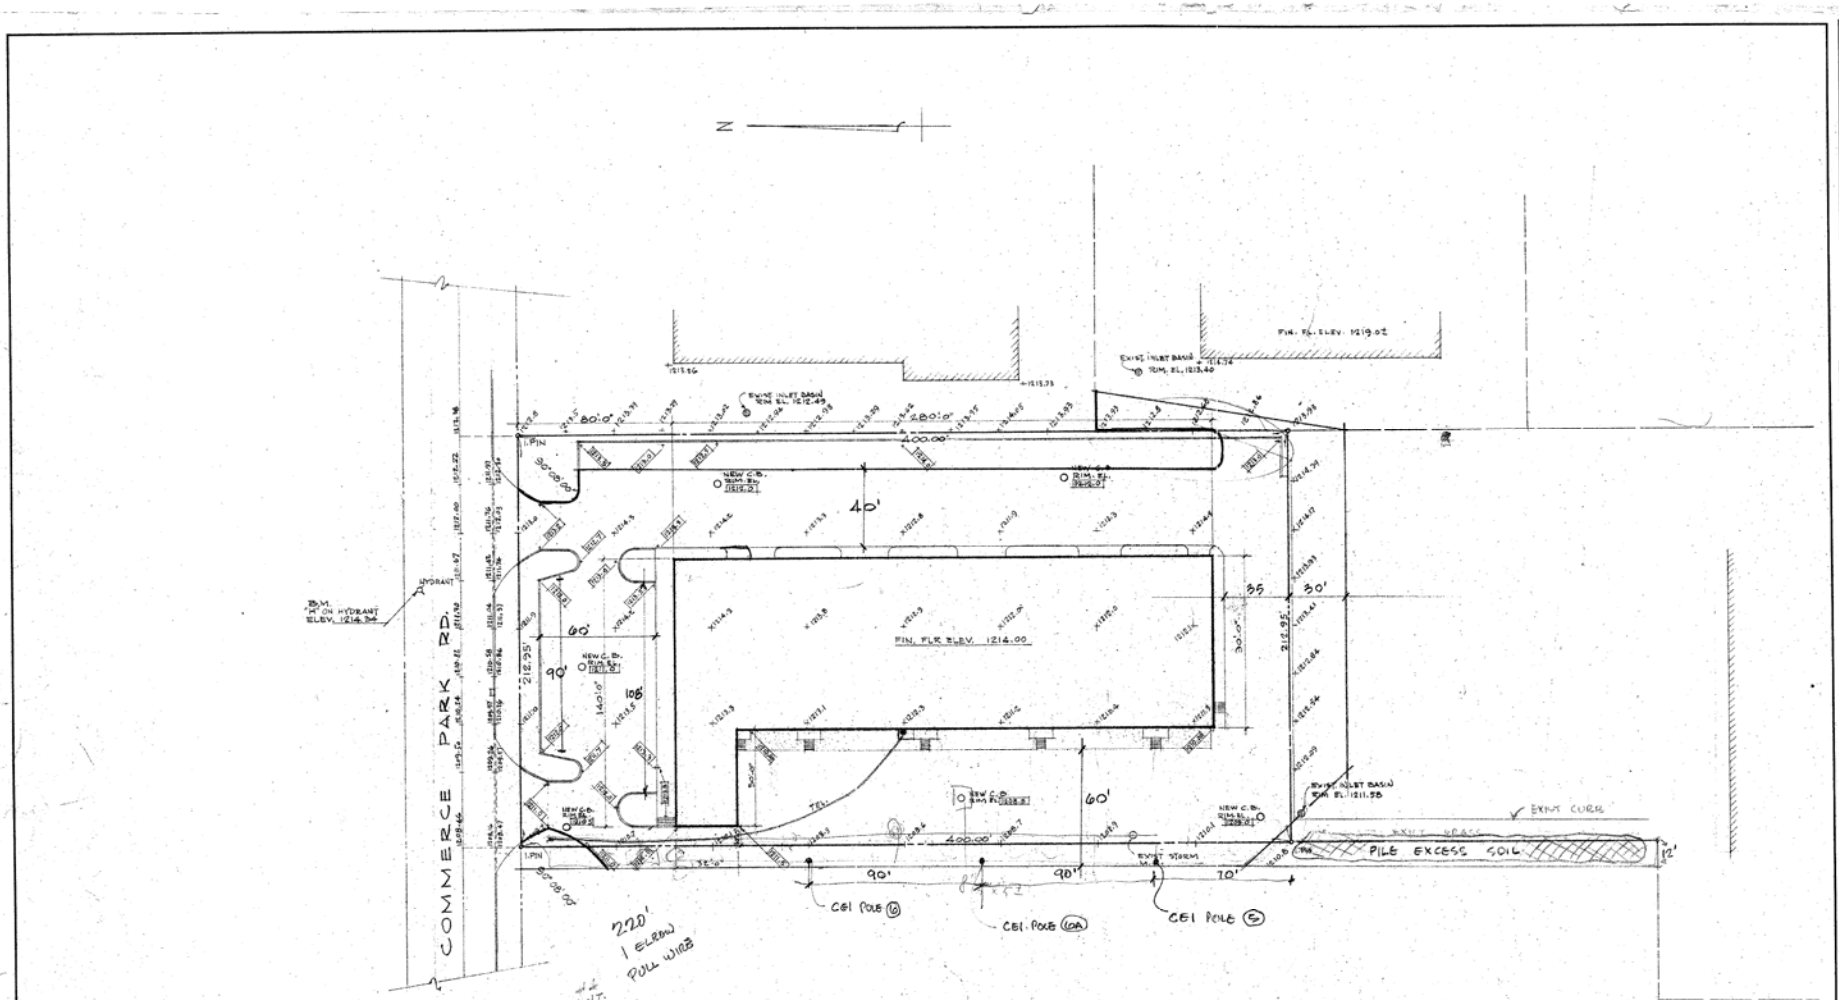

SITE PLAN scale 1"=30'-0"

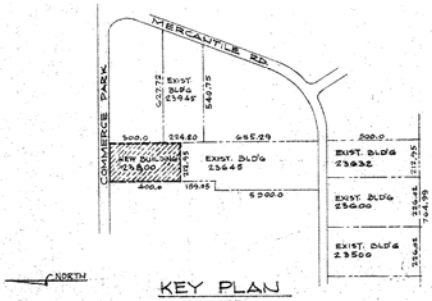

KEY PLAN
NO SCALE

THE BLAKE CONSTRUCTION CO., INC.
1748 EAST TWENTY THIRD STREET
CLEVELAND, OHIO 44114
AREA CODE 216 PHONE 621-6136

ROBERT I. BROIDA - ARCHITECT
ROBERT F. KELLER - ENGINEER

STATE OF OHIO ROBERT I. BROIDA 2264 REGISTERED ARCHITECT

WAREHOUSE/OFFICE BUILDING
23800 COMMERCE PARK ROAD
BEECHWOOD, OHIO

JOB NO. 6949
DATE 5-10-1977

REVISION NO.
5-12-77
5-16-77

DRAWING NO. C-1