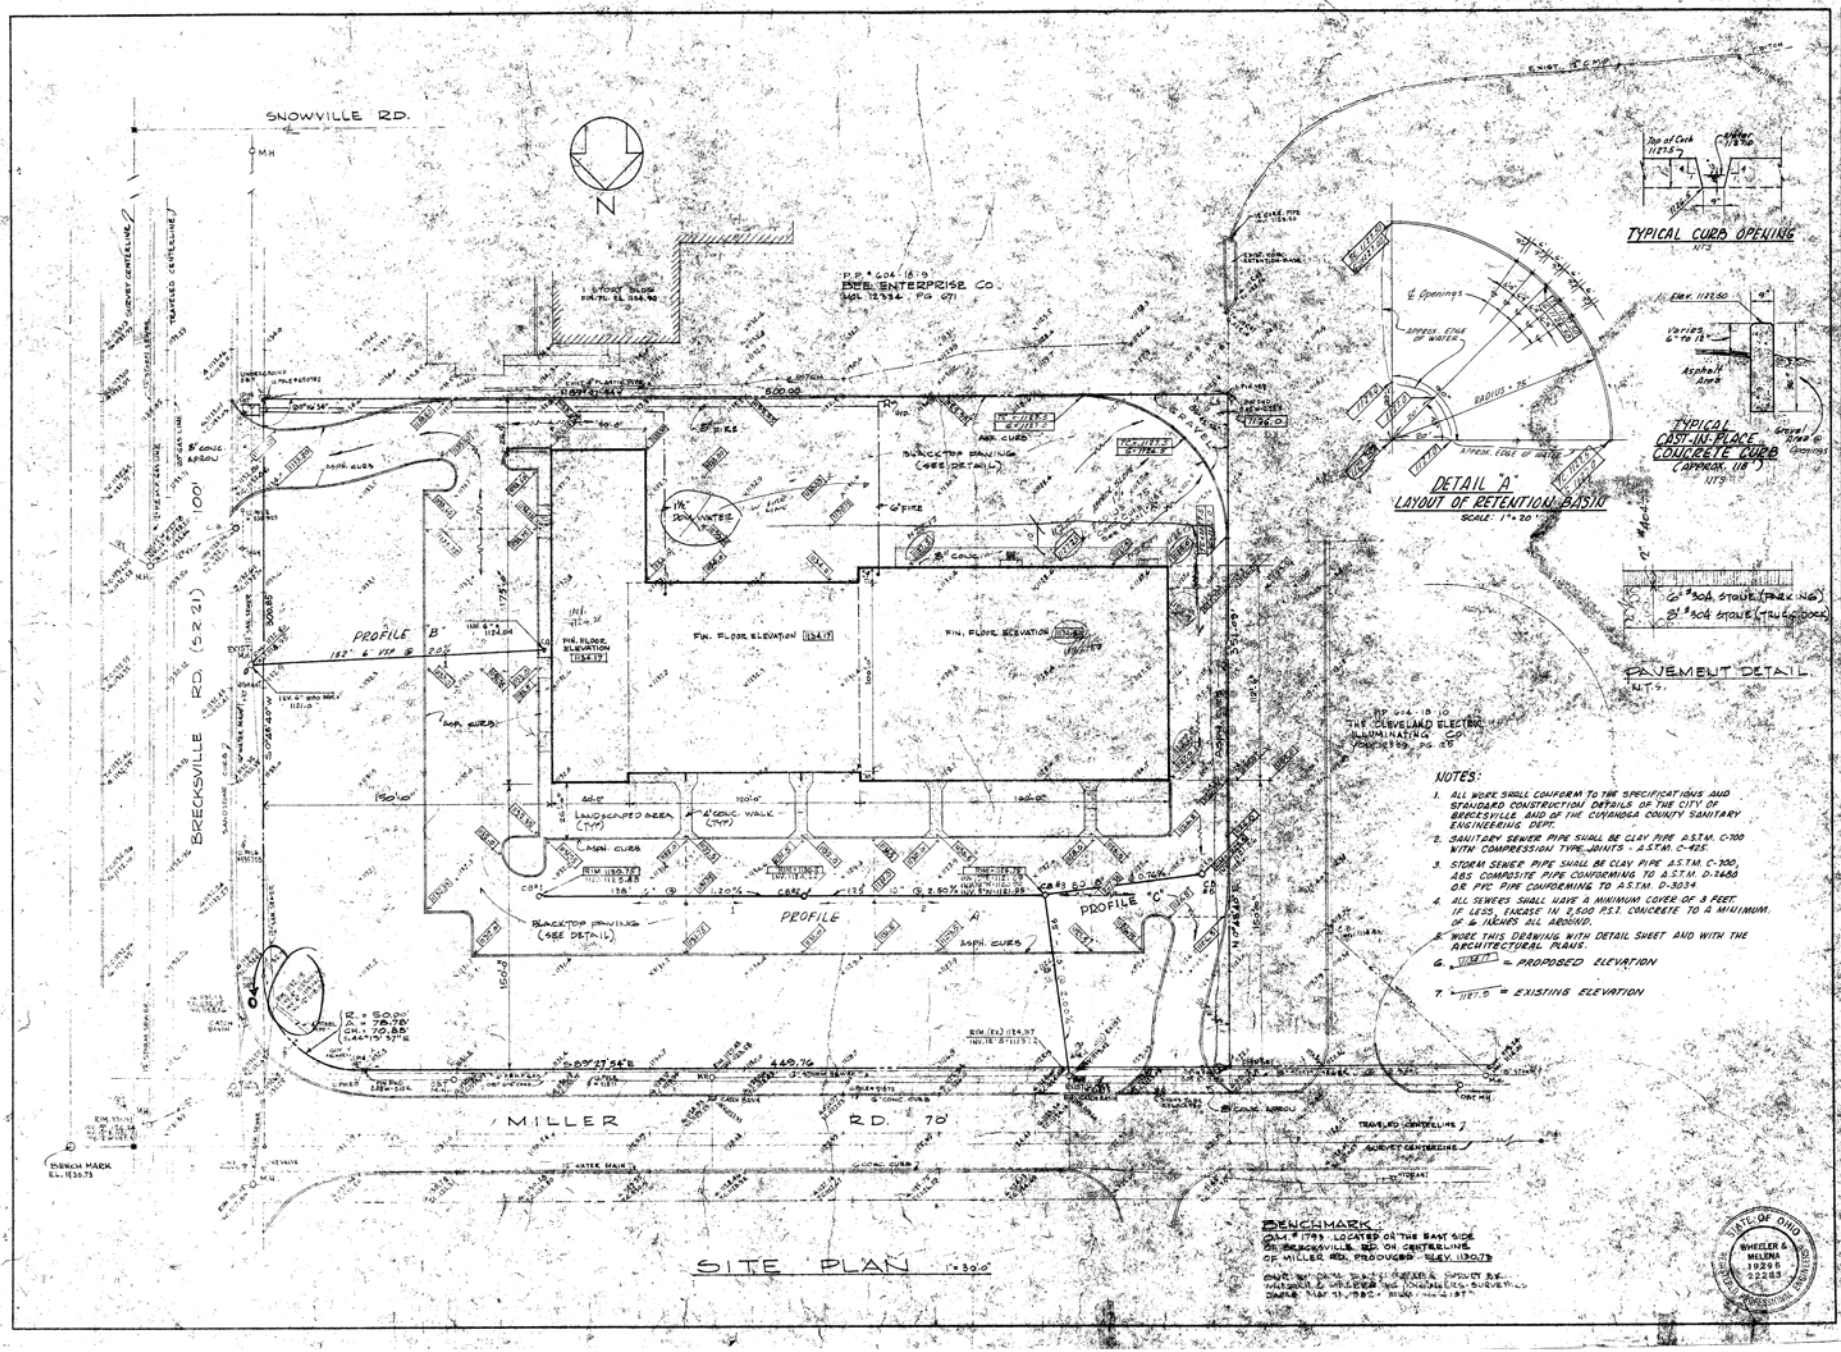

BLAIR BUILDINGS, INC.
1224 EAST TWENTY THIRD STREET
CLEVELAND, OHIO 44114
(216) 696-2100

STATE OF OHIO
ROBERT L. BROWN
2264
REGISTERED ARCHITECT

OFFICE AND WAREHOUSE FOR MILLER ASSOCIATES
BRECKSVILLE RD. & MILLER RD.
BRECKSVILLE, OHIO

JOB NO. 8002
DATE JULY 26, 1982

REVISION NO.
PER SEPTEMBER ARCHITECTURAL
6 OCTOBER

STATE OF OHIO
WHEELER & MELENA
19295
22283
PROFESSIONAL ENGINEERS

DRAWING NO.
P-1