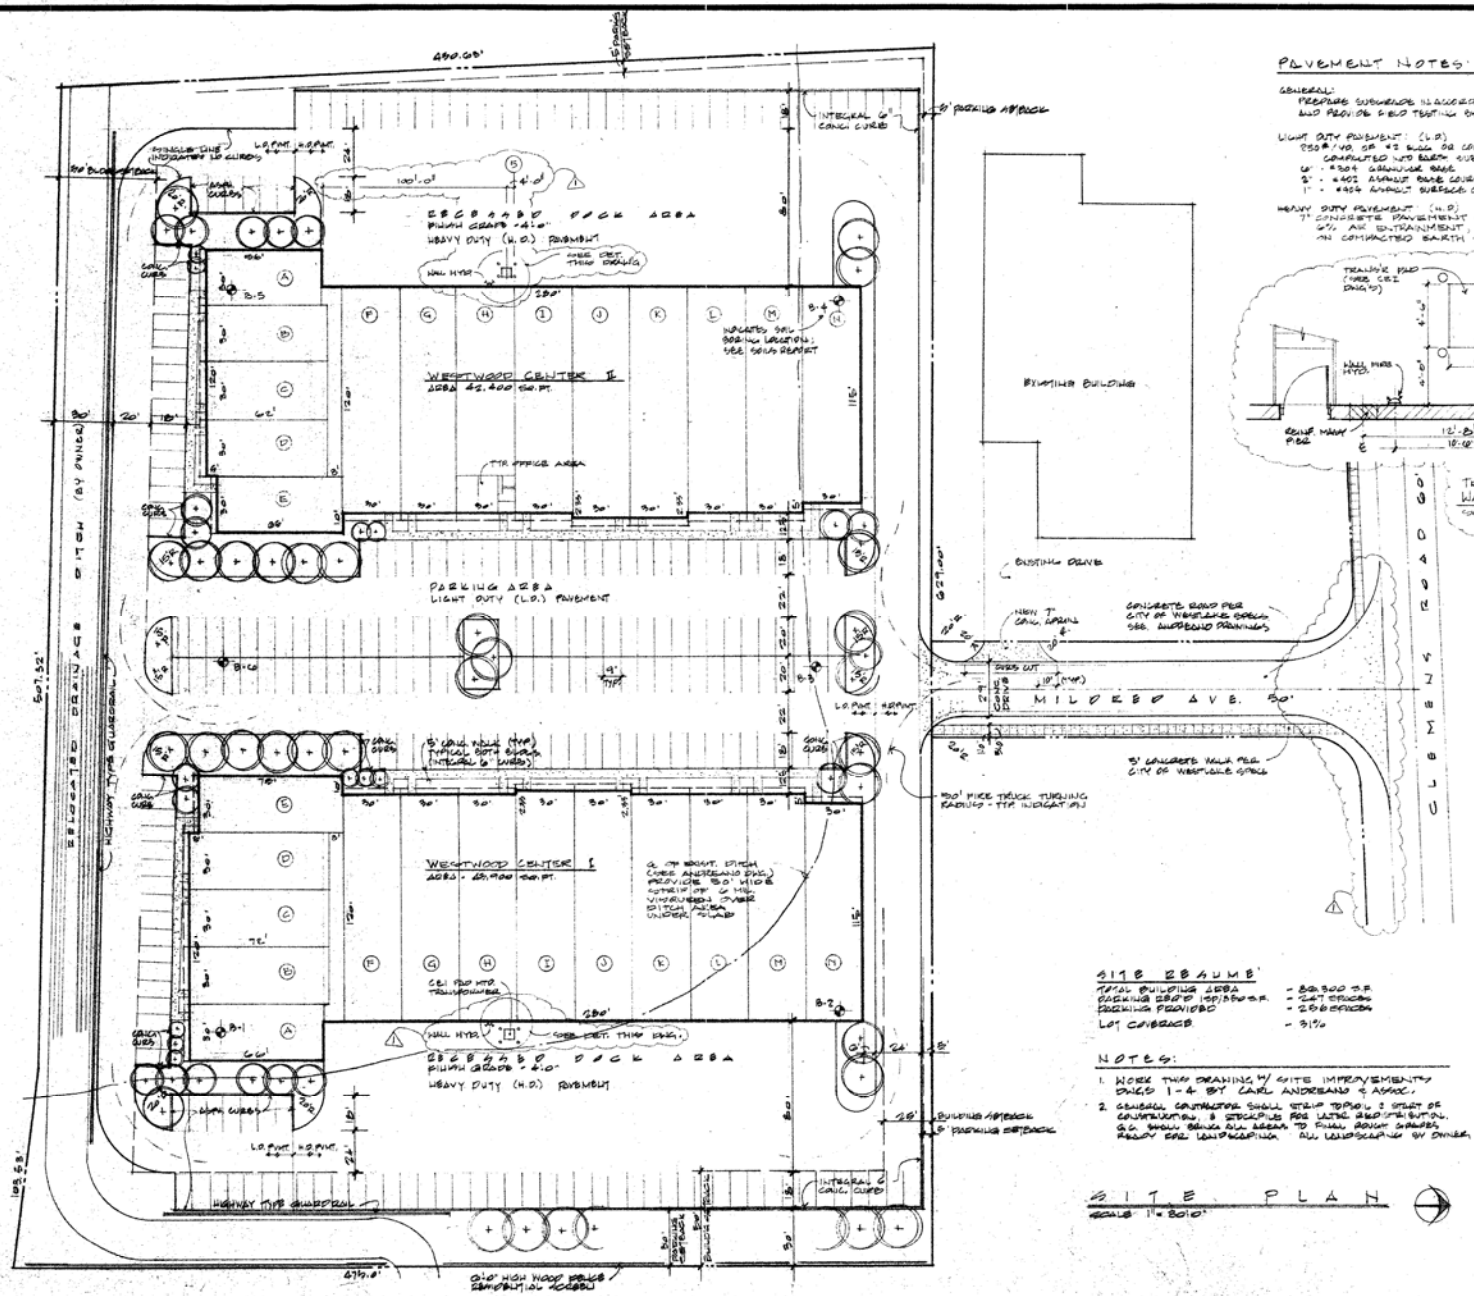
HIGHWAY TYPE GUARDRAIL
450.00'
INTEGRAL 6" CONC. CURB
5' PARKING SETBACK
FINISH GRADE -4.0"
HEAVY DUTY (H.D.) PAVEMENT
SEE DET. THIS DRWG.
WALL HYDR.
WESTWOOD CENTER II
AREA 42,400 SQ.FT.
TYP. OFFICE AREA
INDICATES SOIL BORING LOCATION; SEE SOILS REPORT
PARKING AREA
LIGHT DUTY (L.D.) PAVEMENT
WESTWOOD CENTER I
AREA - 45,900 SQ.FT.
6" CONC. CURB
5' CONC. WALK (TYP.)
TYPICAL BOTH SIDES (INTEGRAL 6" CURB)
